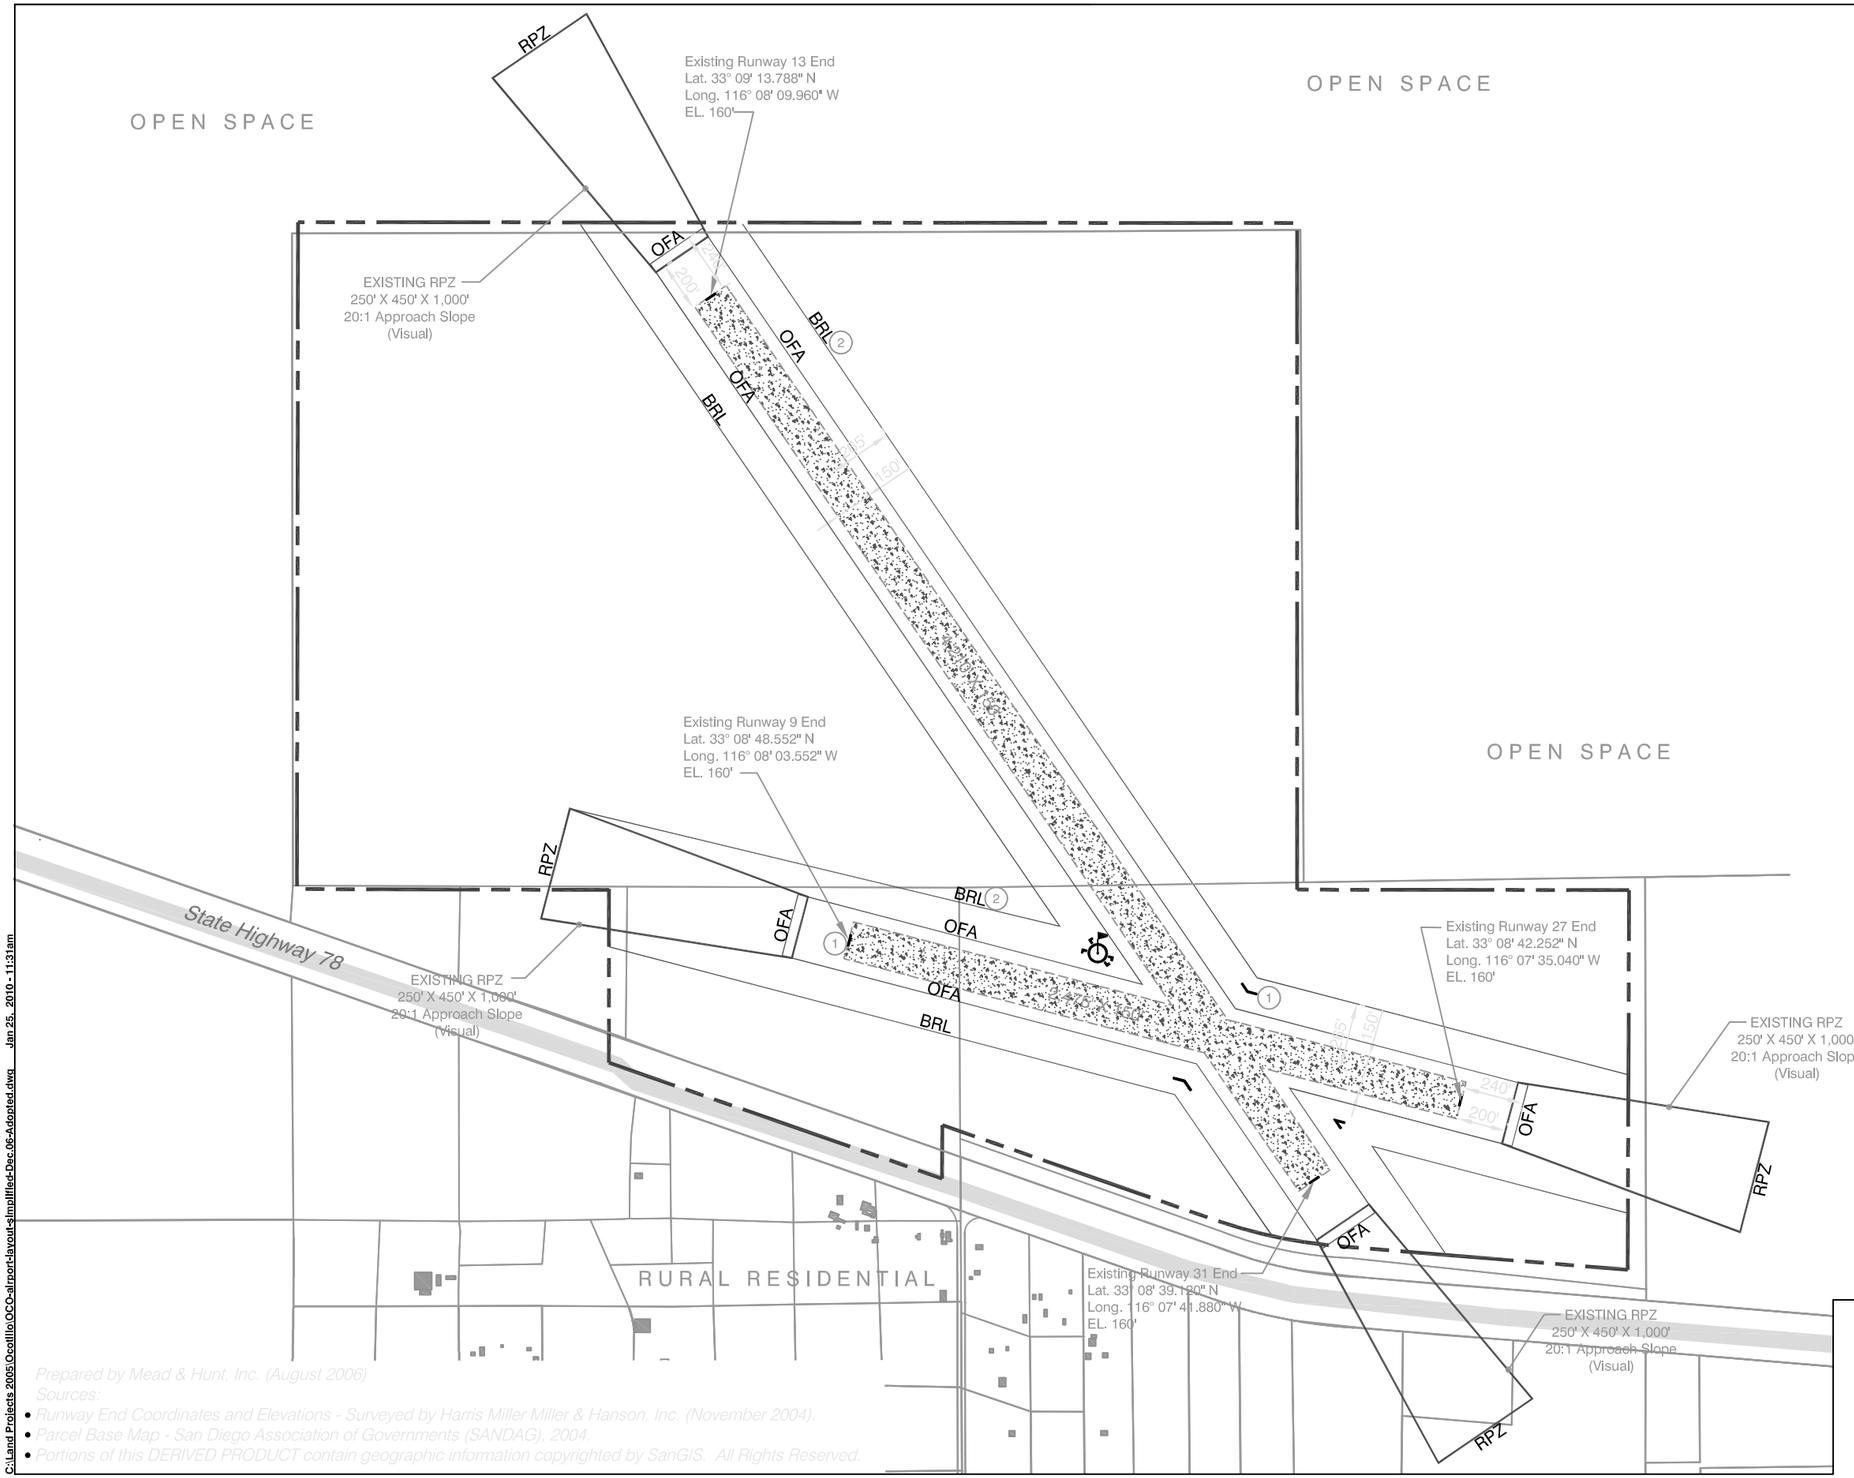

LEGEND

ACTIVE AIRFIELD (DIRT)

AIRPORT PROPERTY LINE

BUILDING

WIND CONE AND SEGMENTED CIRCLE

CRITICAL AIRFIELD AREAS: XYZ

BRL - Building Restriction Line
OFA - Object Free Area
RPZ - Runway Protection Zone

NOTES:

1. Dirt runways; thresholds and runway intersections marked by white paved concrete blocks.
2. BRL established to provide 7:1 clearance over a 20-foot building.
3. Aircraft parking area not defined.
4. Approved by California Department of Transportation, Division fo Aeronautics on July 8, 2005 for land use purposes.

N

0 600' 1,200'
FEET

AIRPORT LAND USE COMMISSION
SAN DIEGO COUNTY

Ocotillo Airport
Land Use Compatibility Plan
(Adopted December 2006)

Exhibit OCO-2

Airport Diagram
Ocotillo Airport

Prepared by Mead & Hunt, Inc. (August 2006)
Sources:
- *Runway End Coordinates and Elevations - Surveyed by Harris Miller Miller & Hanson, Inc. (November 2004).*
- *Parcel Base Map - San Diego Association of Governments (SANDAG), 2004.*
- *Portions of this DERIVED PRODUCT contain geographic information copyrighted by SanGIS. All Rights Reserved.*

C:\Land Projects 2005\Ocotillo\OCO-airport-layout-simplified-Dec06-Adopted.dwg Jan 25, 2010 - 11:31am